hansen

Macedon & Mount Macedon Community House Master Plan

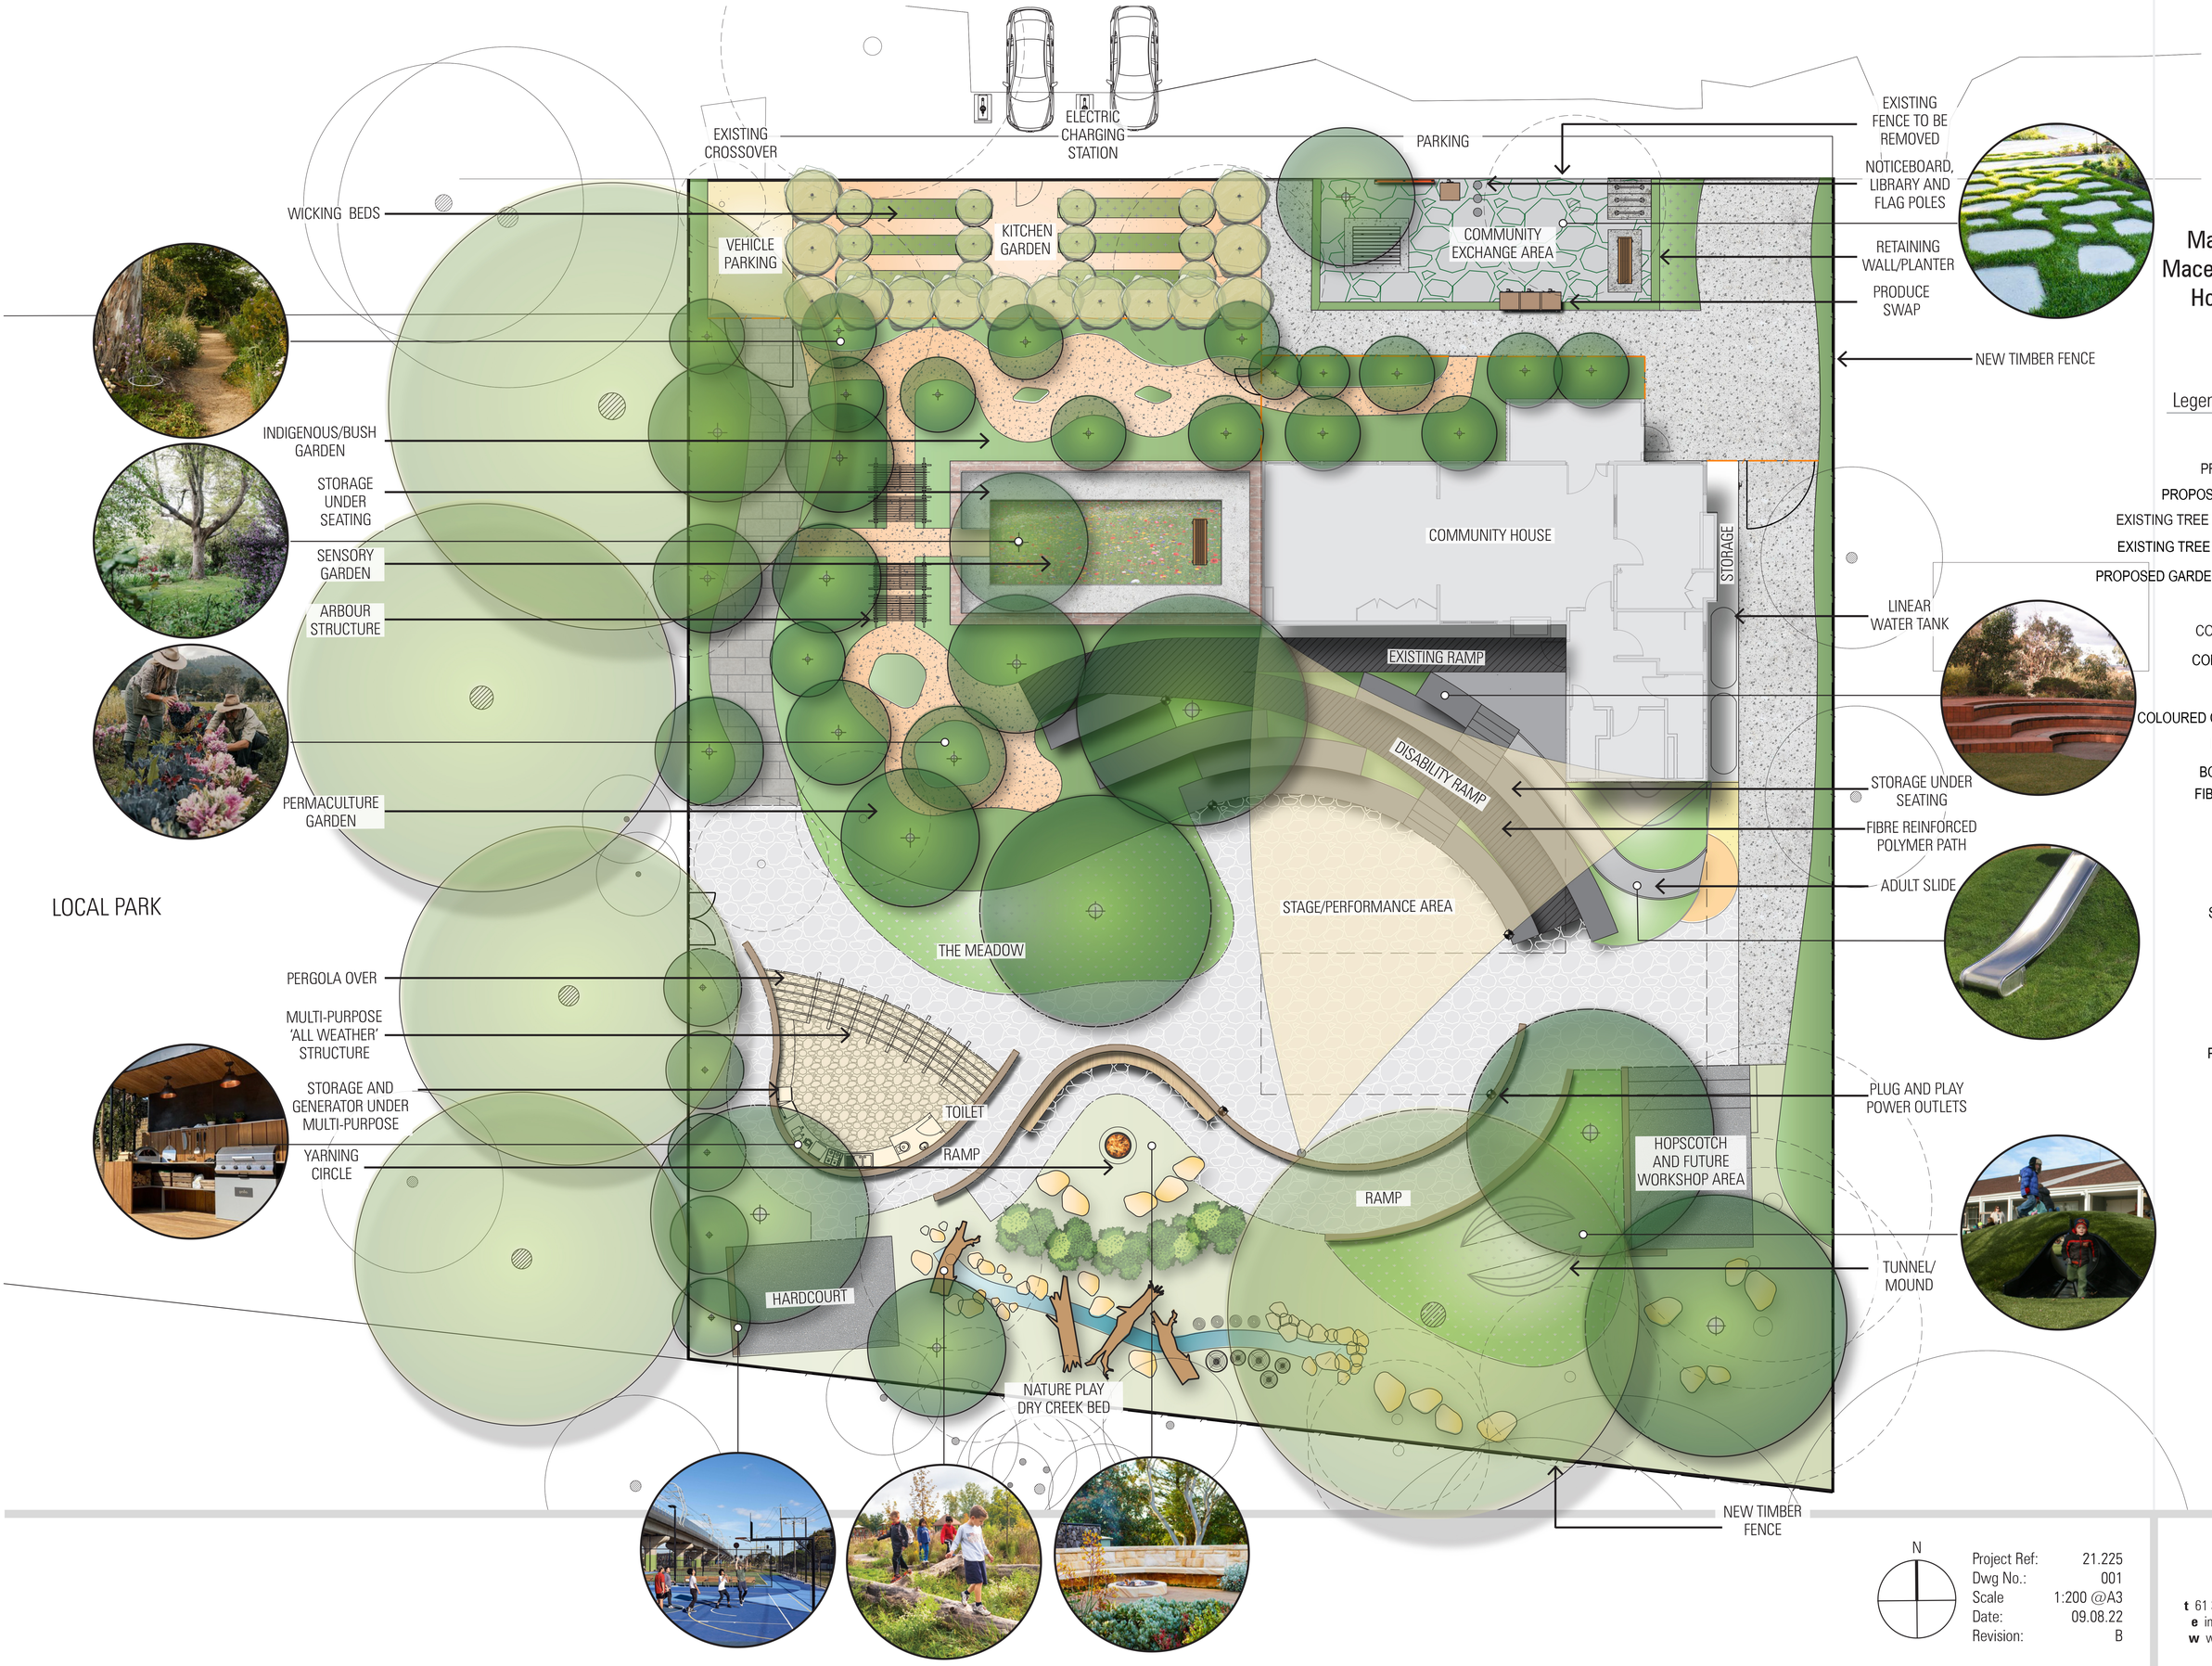

Legend

- PROPOSED TREES
- PROPOSED FRUIT TREES
- EXISTING TREE TO BE RETAINED
- EXISTING TREE TO BE REMOVED
- PROPOSED GARDEN BED PLANTING
- LAWN
- CONCRETE PAVING
- CONCRETE PAVERS
- HARD PAVERS
- COLOURED CONCRETE PATH
- EXISTING FENCE
- BOUNDARY FENCE
- FIBER REINFORCED POLYMER PERGOLA
- WATER TANK
- NOTICE BOARD
- STONE BOULDER
- TREE LOG
- BENCH SEAT
- PICNIC TABLE
- BIKE RACK
- POWER OUTLETS

N

Project Ref:	21.225
Dwg No.:	001
Scale	1:200 @A3
Date:	09.08.22
Revision:	B

hansen partnership pty ltd
melbourne | vietnam
level 4 136 exhibition st
melbourne vic 3000
t 61 3 9654 8844 **f** 61 3 9654 8088
e info@hansenpartnership.com.au
w www.hansenpartnership.com.au